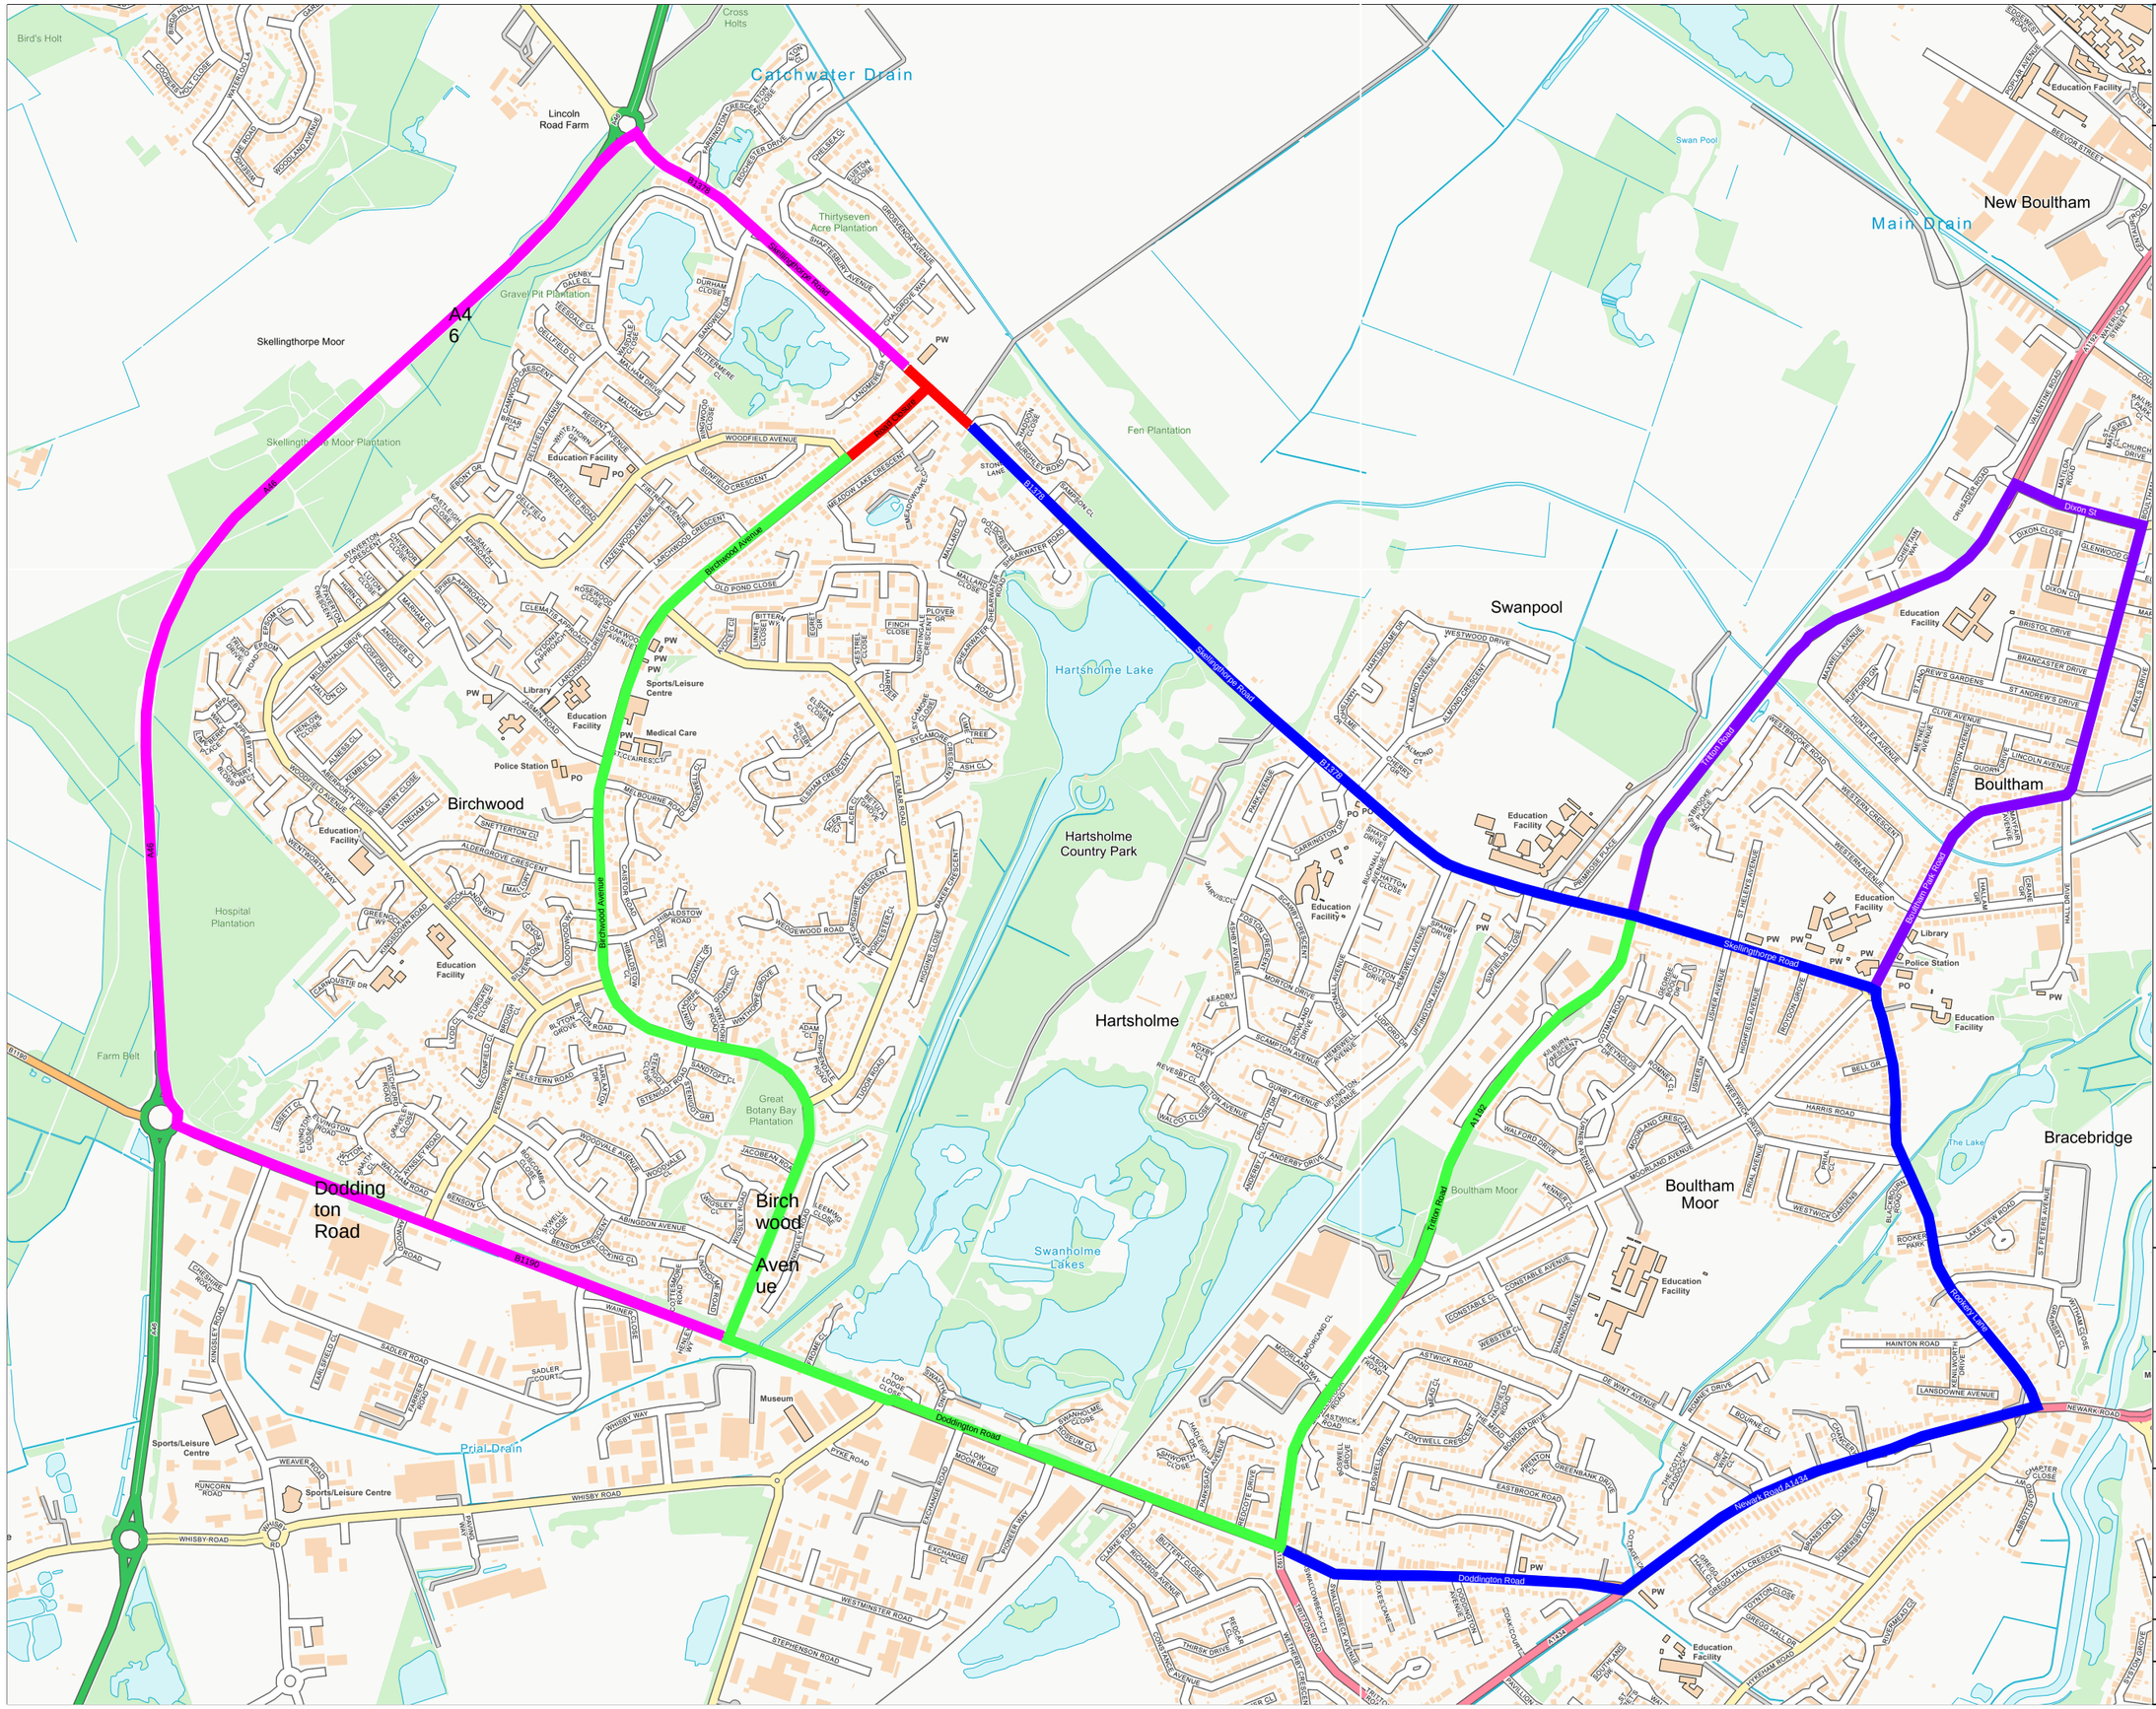

NOTES:

ALL TRAFFIC MANAGEMENT TO BE IN ACCORDANCE WITH 'SAFETY AT STREETWORKS & ROADWORKS' AND THE TSRGD 2016, AND INSTALLATION, MAINTENANCE AND DISMANTLE METHODS MUST COMPLY WITH HEADWAY TRAFFIC MANAGEMENT'S RELEVANT METHOD STATEMENT(S).

Key

Northbound Road Closure Point Diversion

Westbound Road Closure Point Diversion

Eastbound Road Closure Point Diversion

Extent of Road Closure

Northbound Diversion on Tritton Road

HEADWAY TRAFFIC MANAGEMENT

BREHENY CIVIL ENGINEERING

PROJECT:

Diversion Routes

SITE ADDRESS:

B1378 Skellingthorpe Road Jnc Birchwood Avenue, Lincoln LN6 0HX

DRAWN BY:	DATE:
L.Sanders	04/03/2024
CHECKED BY:	OUR REF:
C.Moran	
REF:	REVISION: